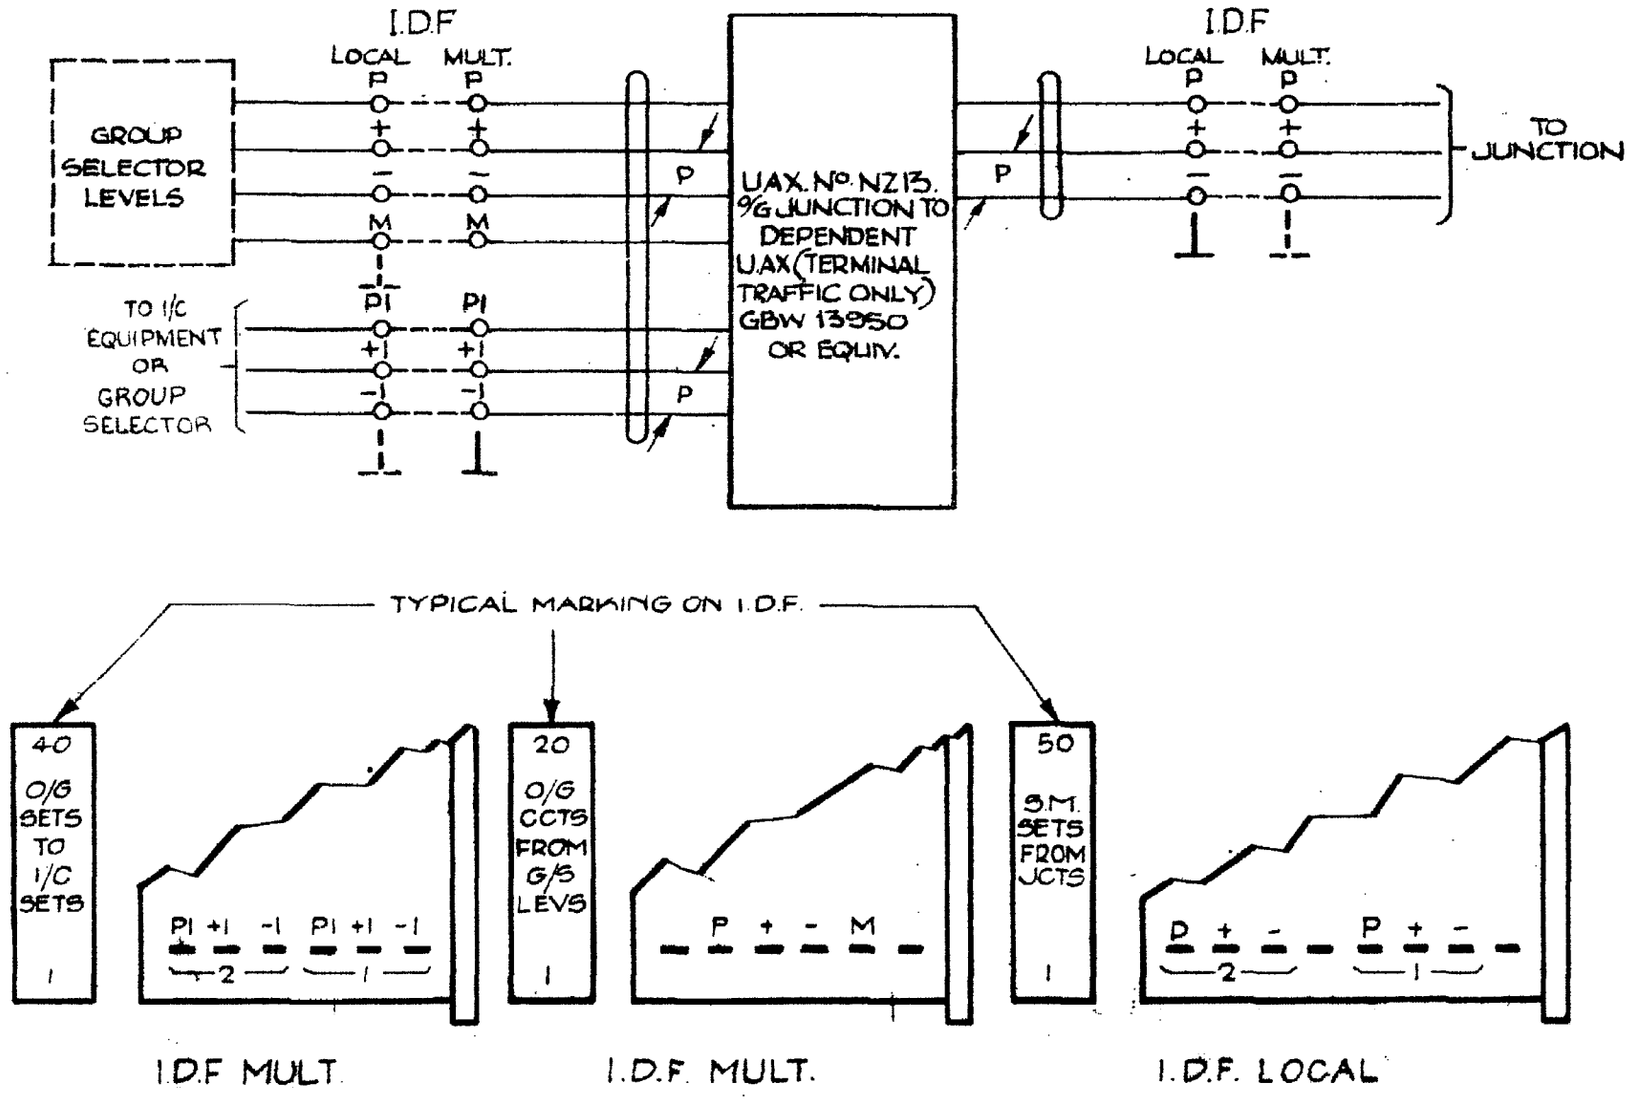

U.AX No. NZ 13
OUTGOING JUNCTION TO DEPENDENT UAX
(TERMINAL TRAFFIC ONLY)

REF. NO. 13 ADDED	(72.2.94)	3	20.2.64	DBX
[illegible] REVISED	(6.6.67)	2	22.2.63	DBX
	(34.7.77)	1	20.12.61	CWH

AMENDMENT PARTICULARS

ISSUE	DATE	APP'D

DRAWN | CHECKED | WIRING | CIRCUIT

REF:-

GBX 13950

50 | 1

N.Z.P.O.

FORM E 308