FORM E 368

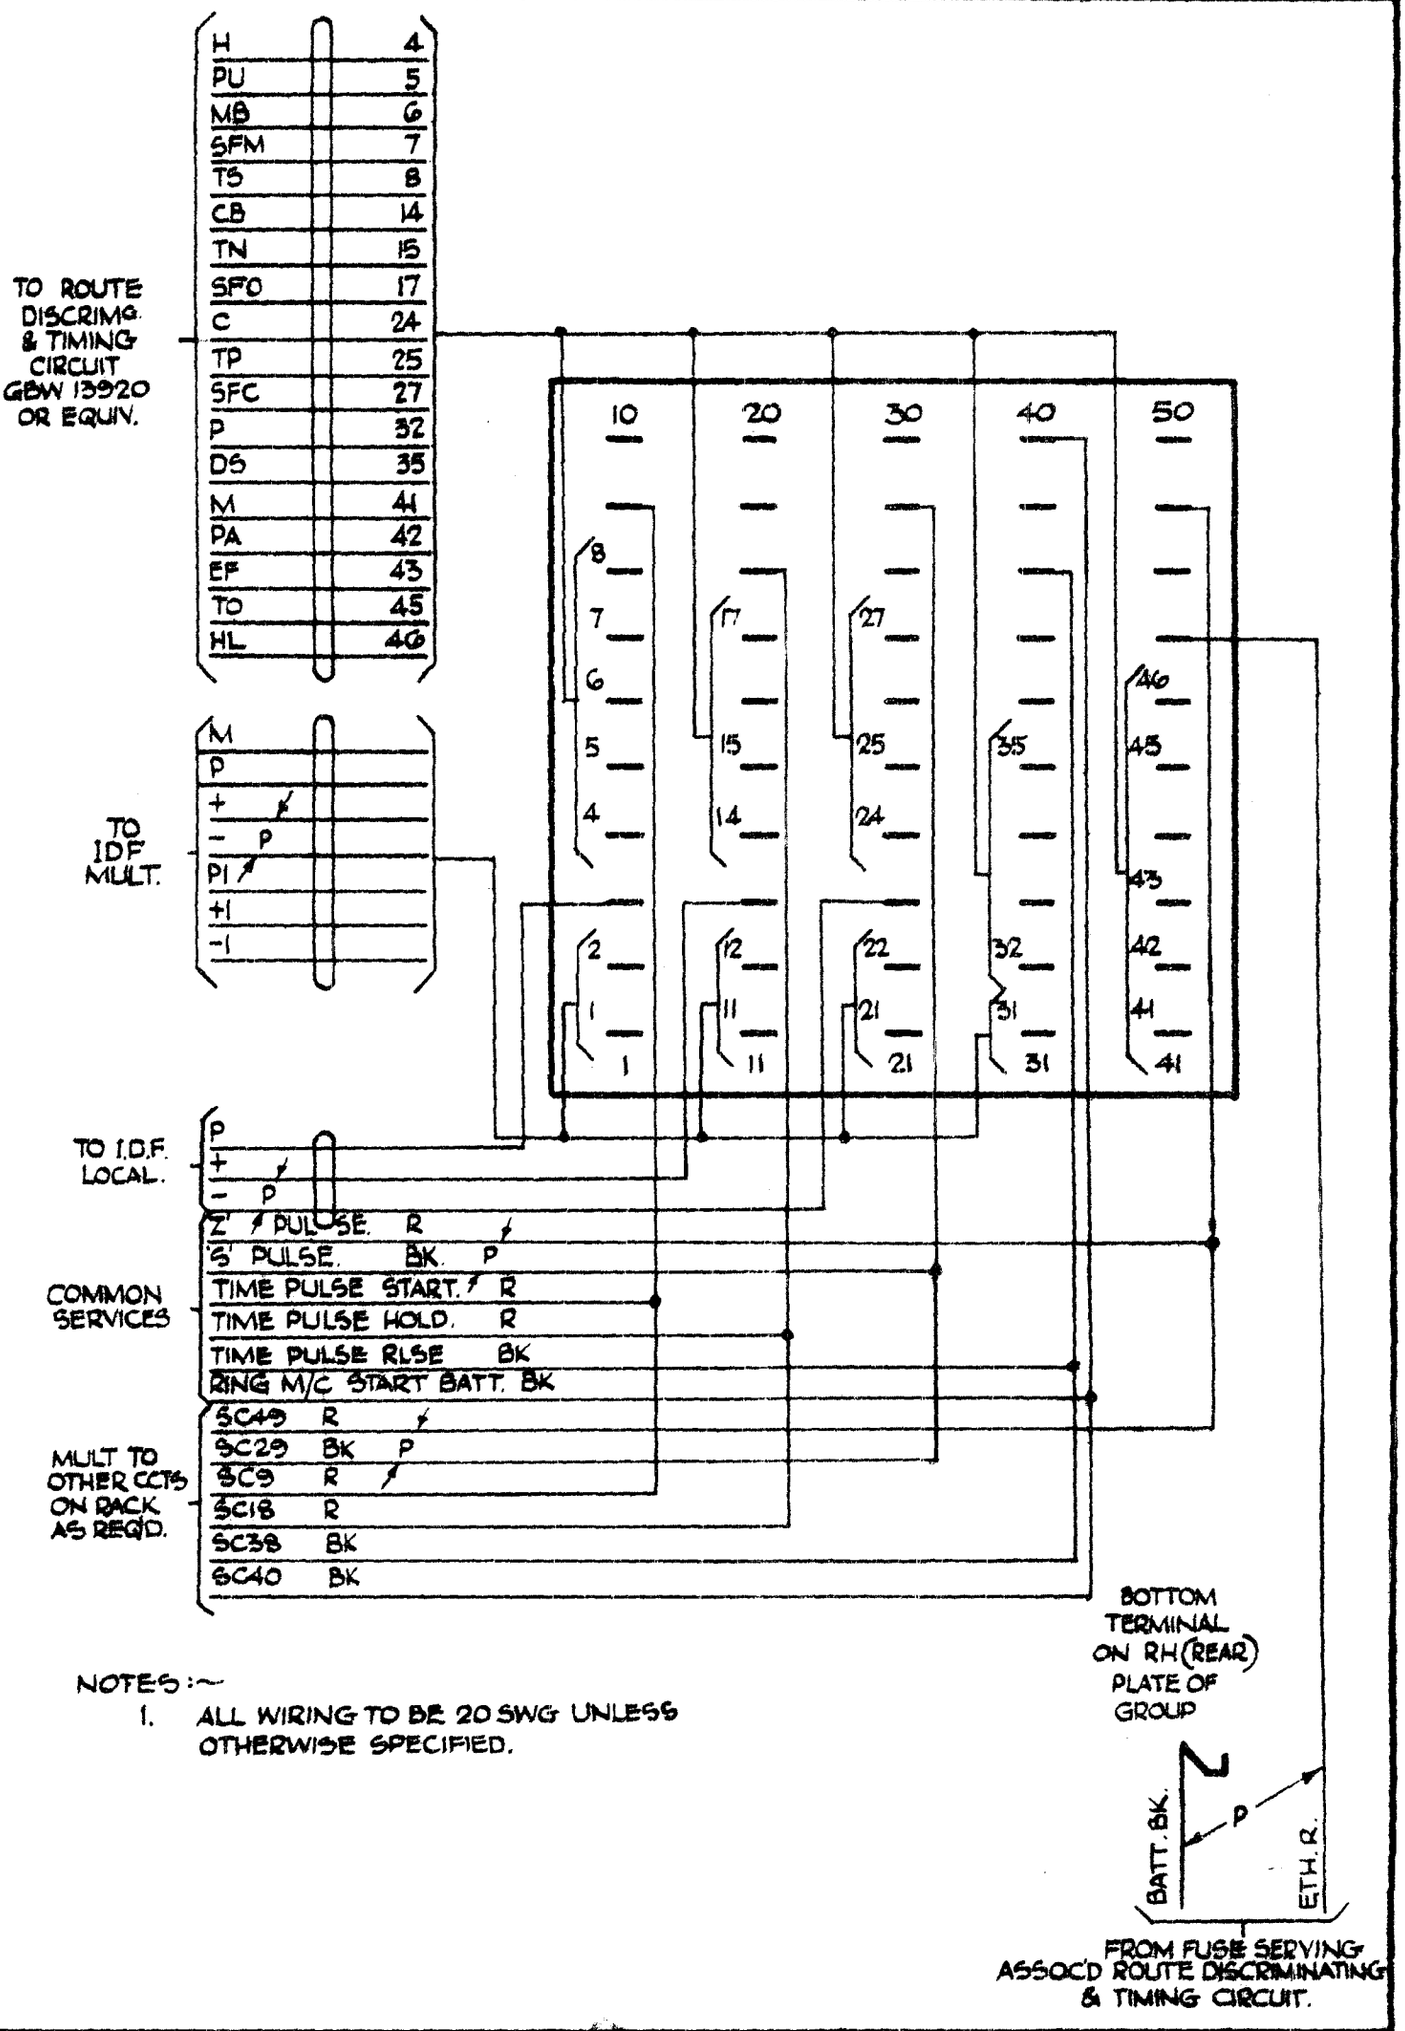

NOTES :~

1. ALL WIRING TO BE 20 SWG UNLESS OTHERWISE SPECIFIED.

AMENDMENT PARTICULARS	ISSUE	DATE	APP'D
(30Y/10)	1	20.12.54	RJH

U.A.X. No. NZ 13
O/G. JUNCTION TO DEPENDENT EXCHANGE NON-TERMINATING TRAFFIC.

REF:~ 30Y

N.Z.P.O			DRAWN D.M'D.	CHECKED	WIRING	CIRCUIT

GBU 13960