## FIG.1. OUTGOING MULT. JACKS (SWITCHBOARD)

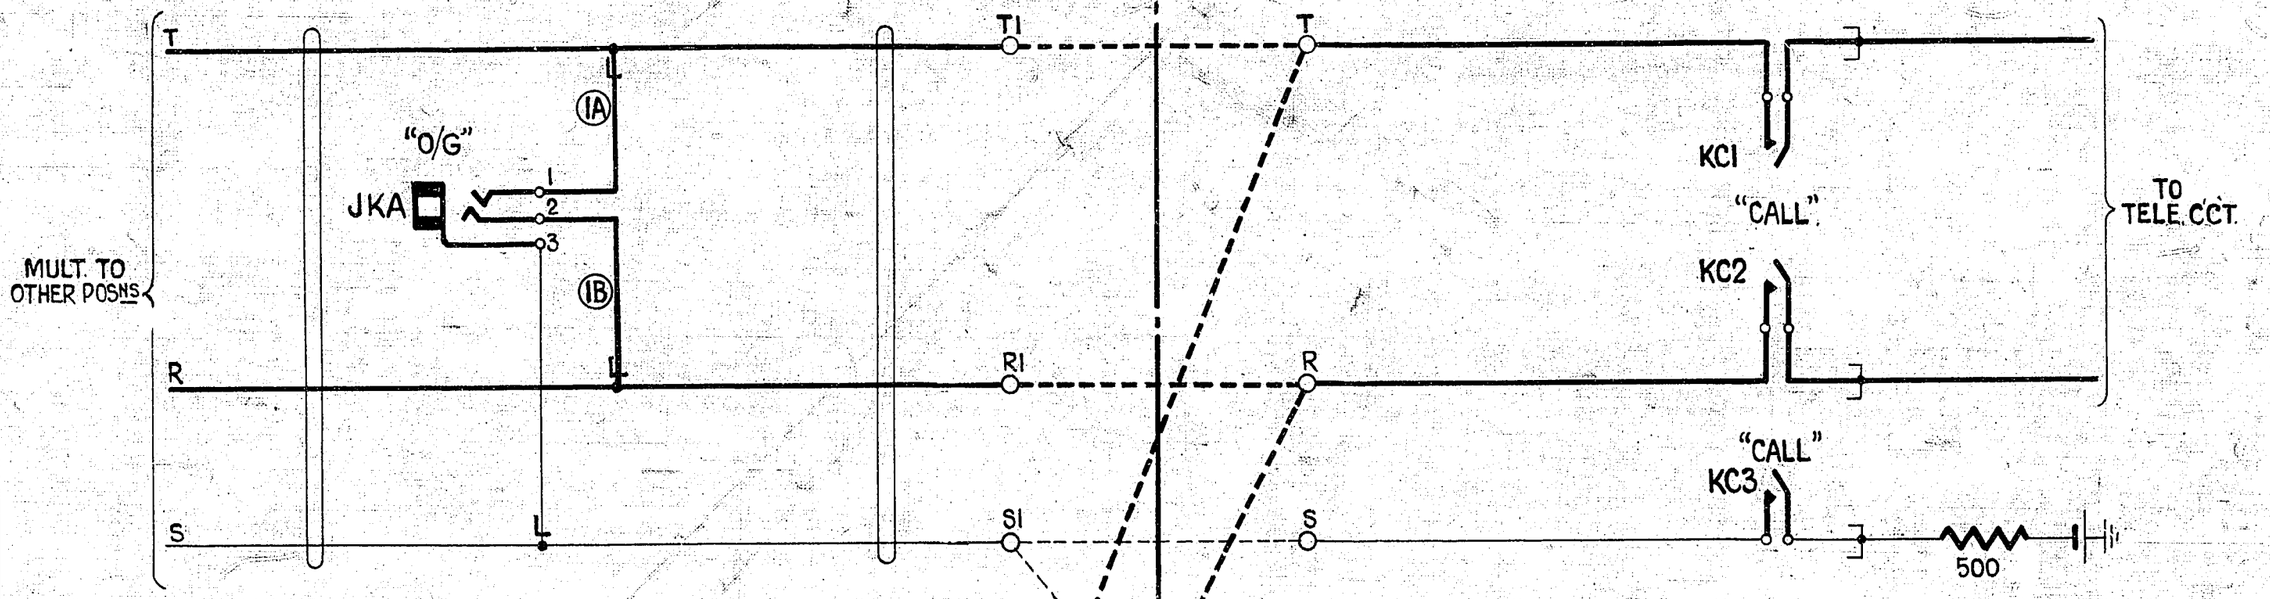


## FIG.2 KEY ENDED ANS. CIRCUIT (SW'B'D.)

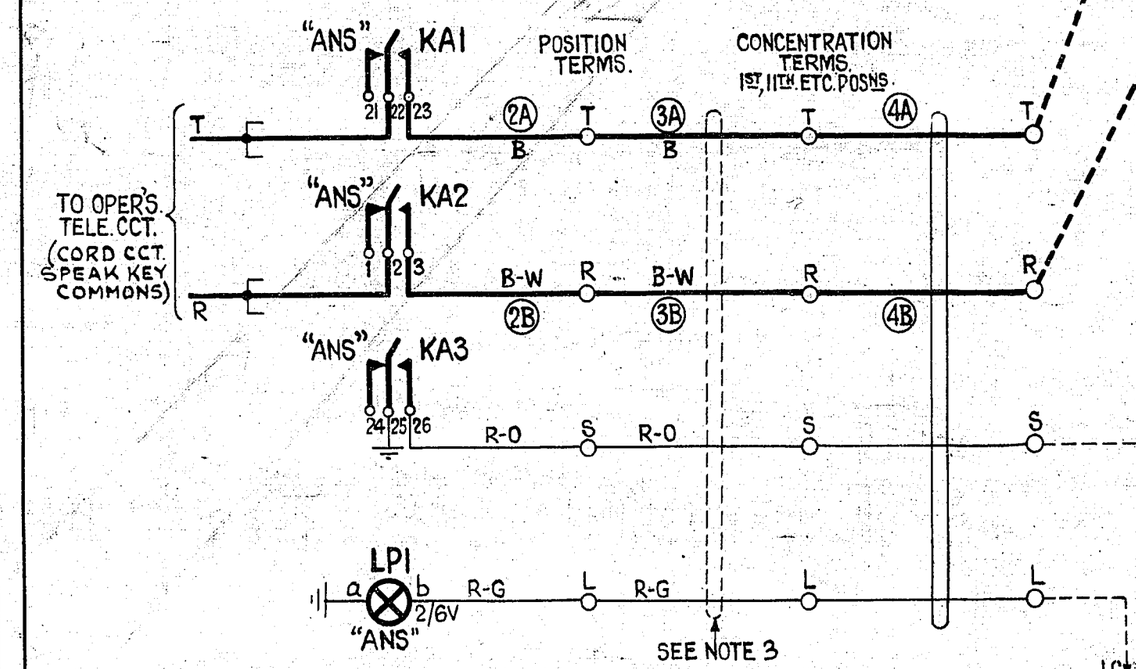


## FIG.3. M.A.R.

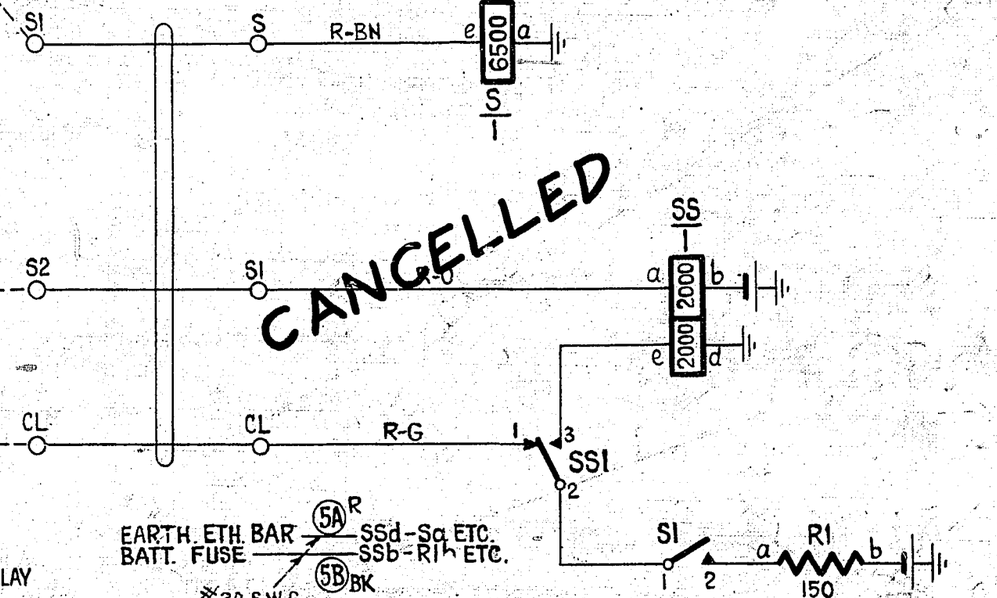


NOTES:-

1. FUSING. FIG.3. 1-5A. 1 PER 6 CIRCUITS.
2. ALL WIRES TO BE 23 S.W.G. UNLESS OTHERWISE SPECIFIED PLATE STRAPPING TO BE 23 OR 25 S.W.G.
3. WHEN POSITION TERMINALS ARE ON SAME TERMINAL STRIP AS CONCENTRATION TERMINALS, CONNECTIONS WILL BE CARRIED OUT IN LOCAL CABLE FORM INSTEAD OF SWITCHBOARD CABLE.

| AMENDMENT PARTICULARS | ISSUE | DATE | APPD |
|---|---|---|---|
| CANCELLED (60372) | 3 | 18.3.66 | |
| NOTE RE 'NOT TO BE USED FOR NEW WORK' ADDED (50534) | 2 | 5.12.62 | OBK |
| (8031) | 1 | 4.6.52 | |

INTERPOSITION CIRCUIT

RE/X/58 4.2.66 CE 393/3/62

N.Z.P.O. SIZE S 50V C

GBW 12160